SCDDSN Capital Application
Addendum E

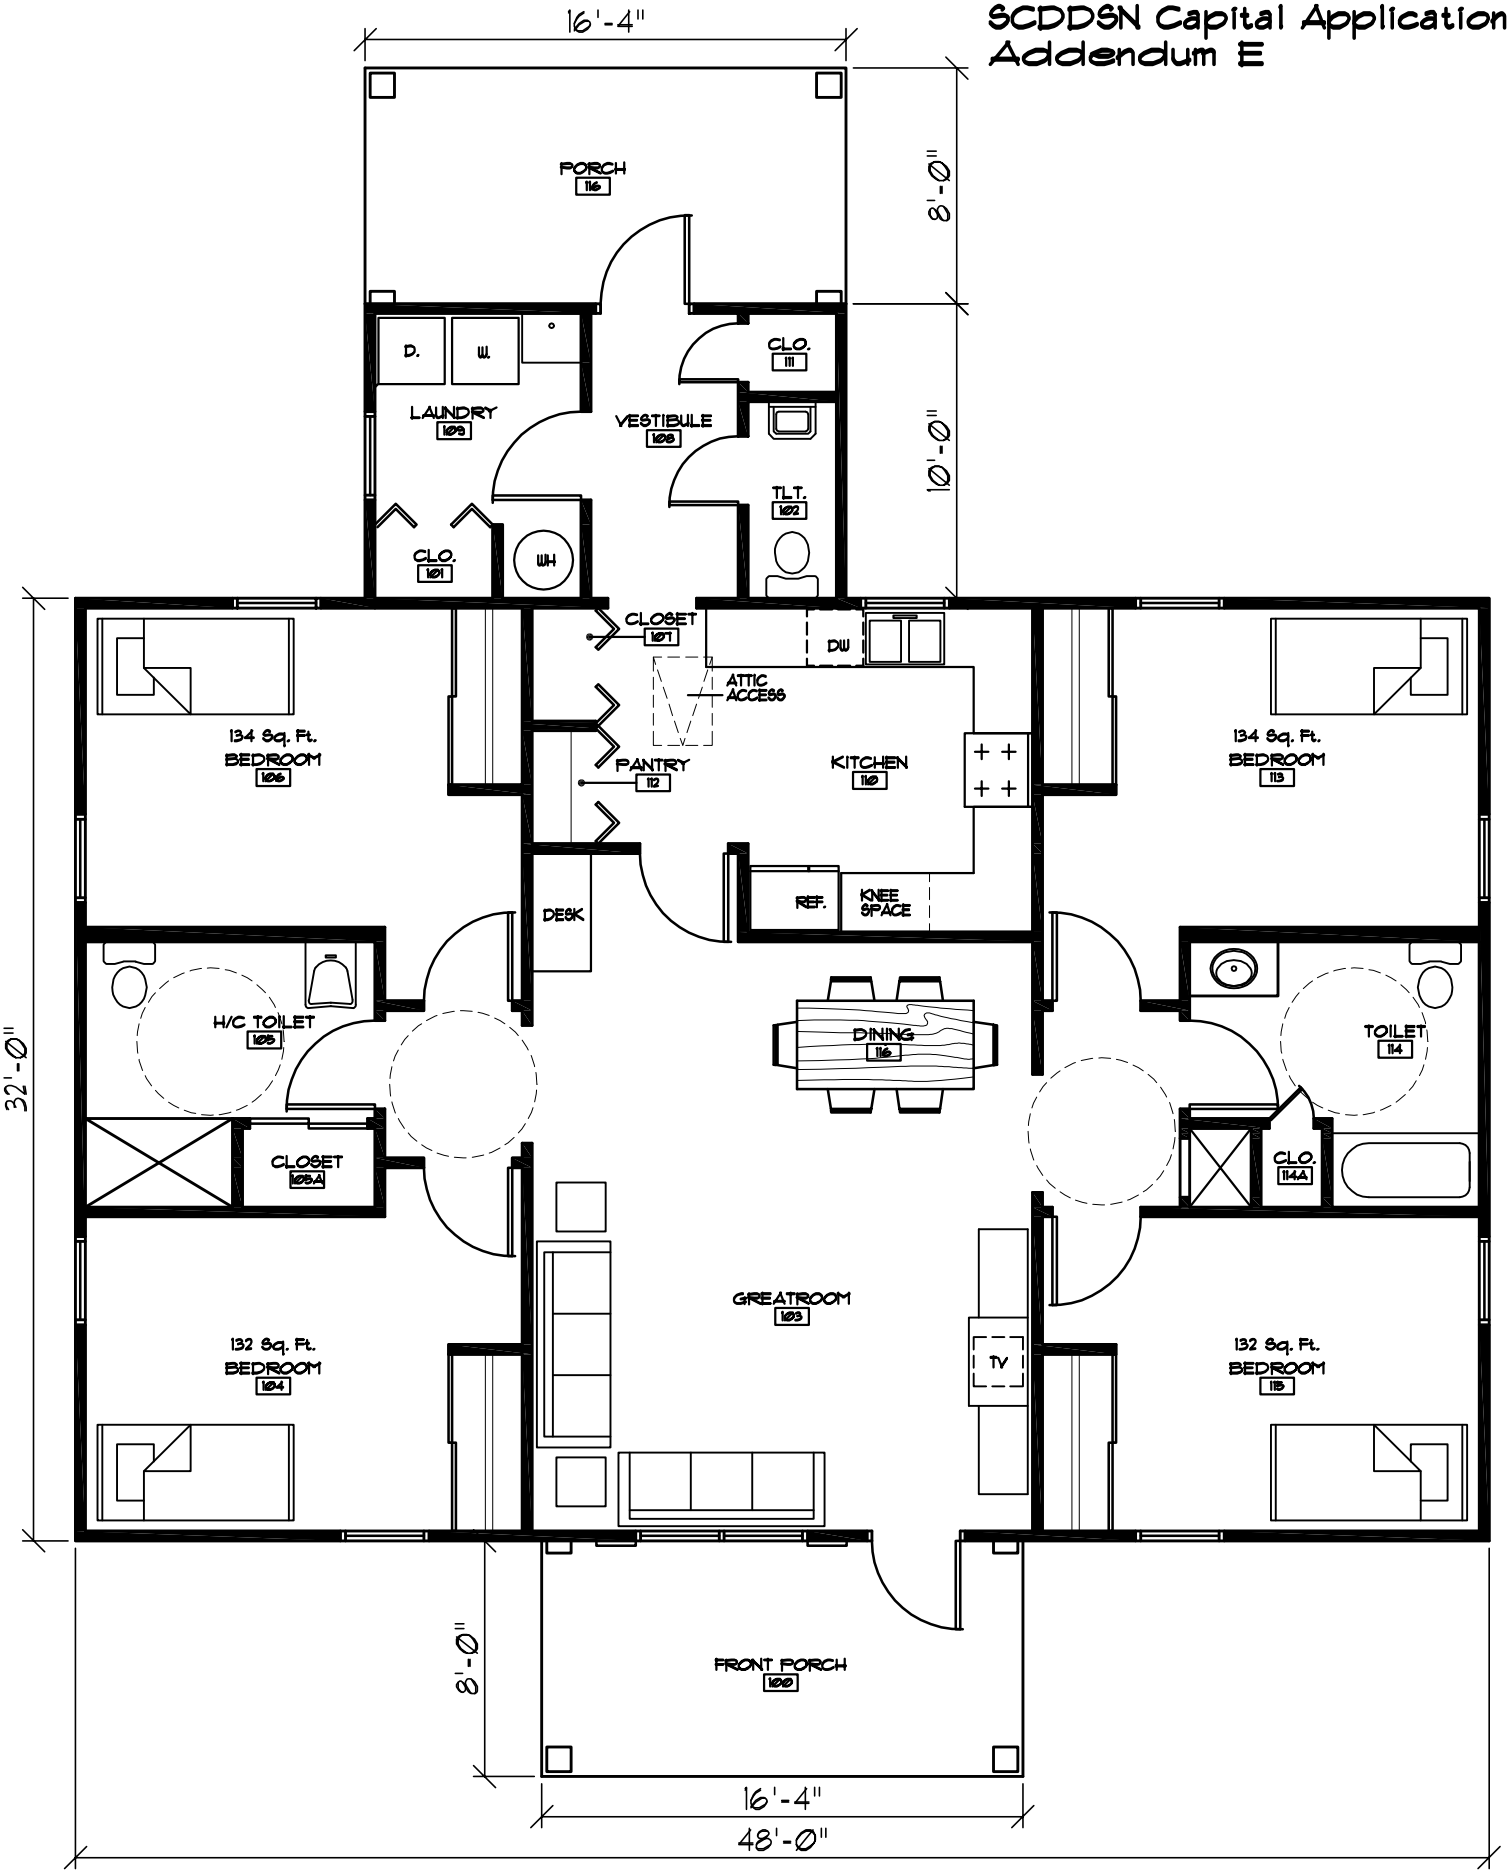

HEATED/COOLED AREA=1,699 SQ. FT.

4-BED RESIDENCE-FLOOR PLAN

SCALE: N.T.S.

SCDDSN-ENGINEERING AND PLANNING 3-13-06